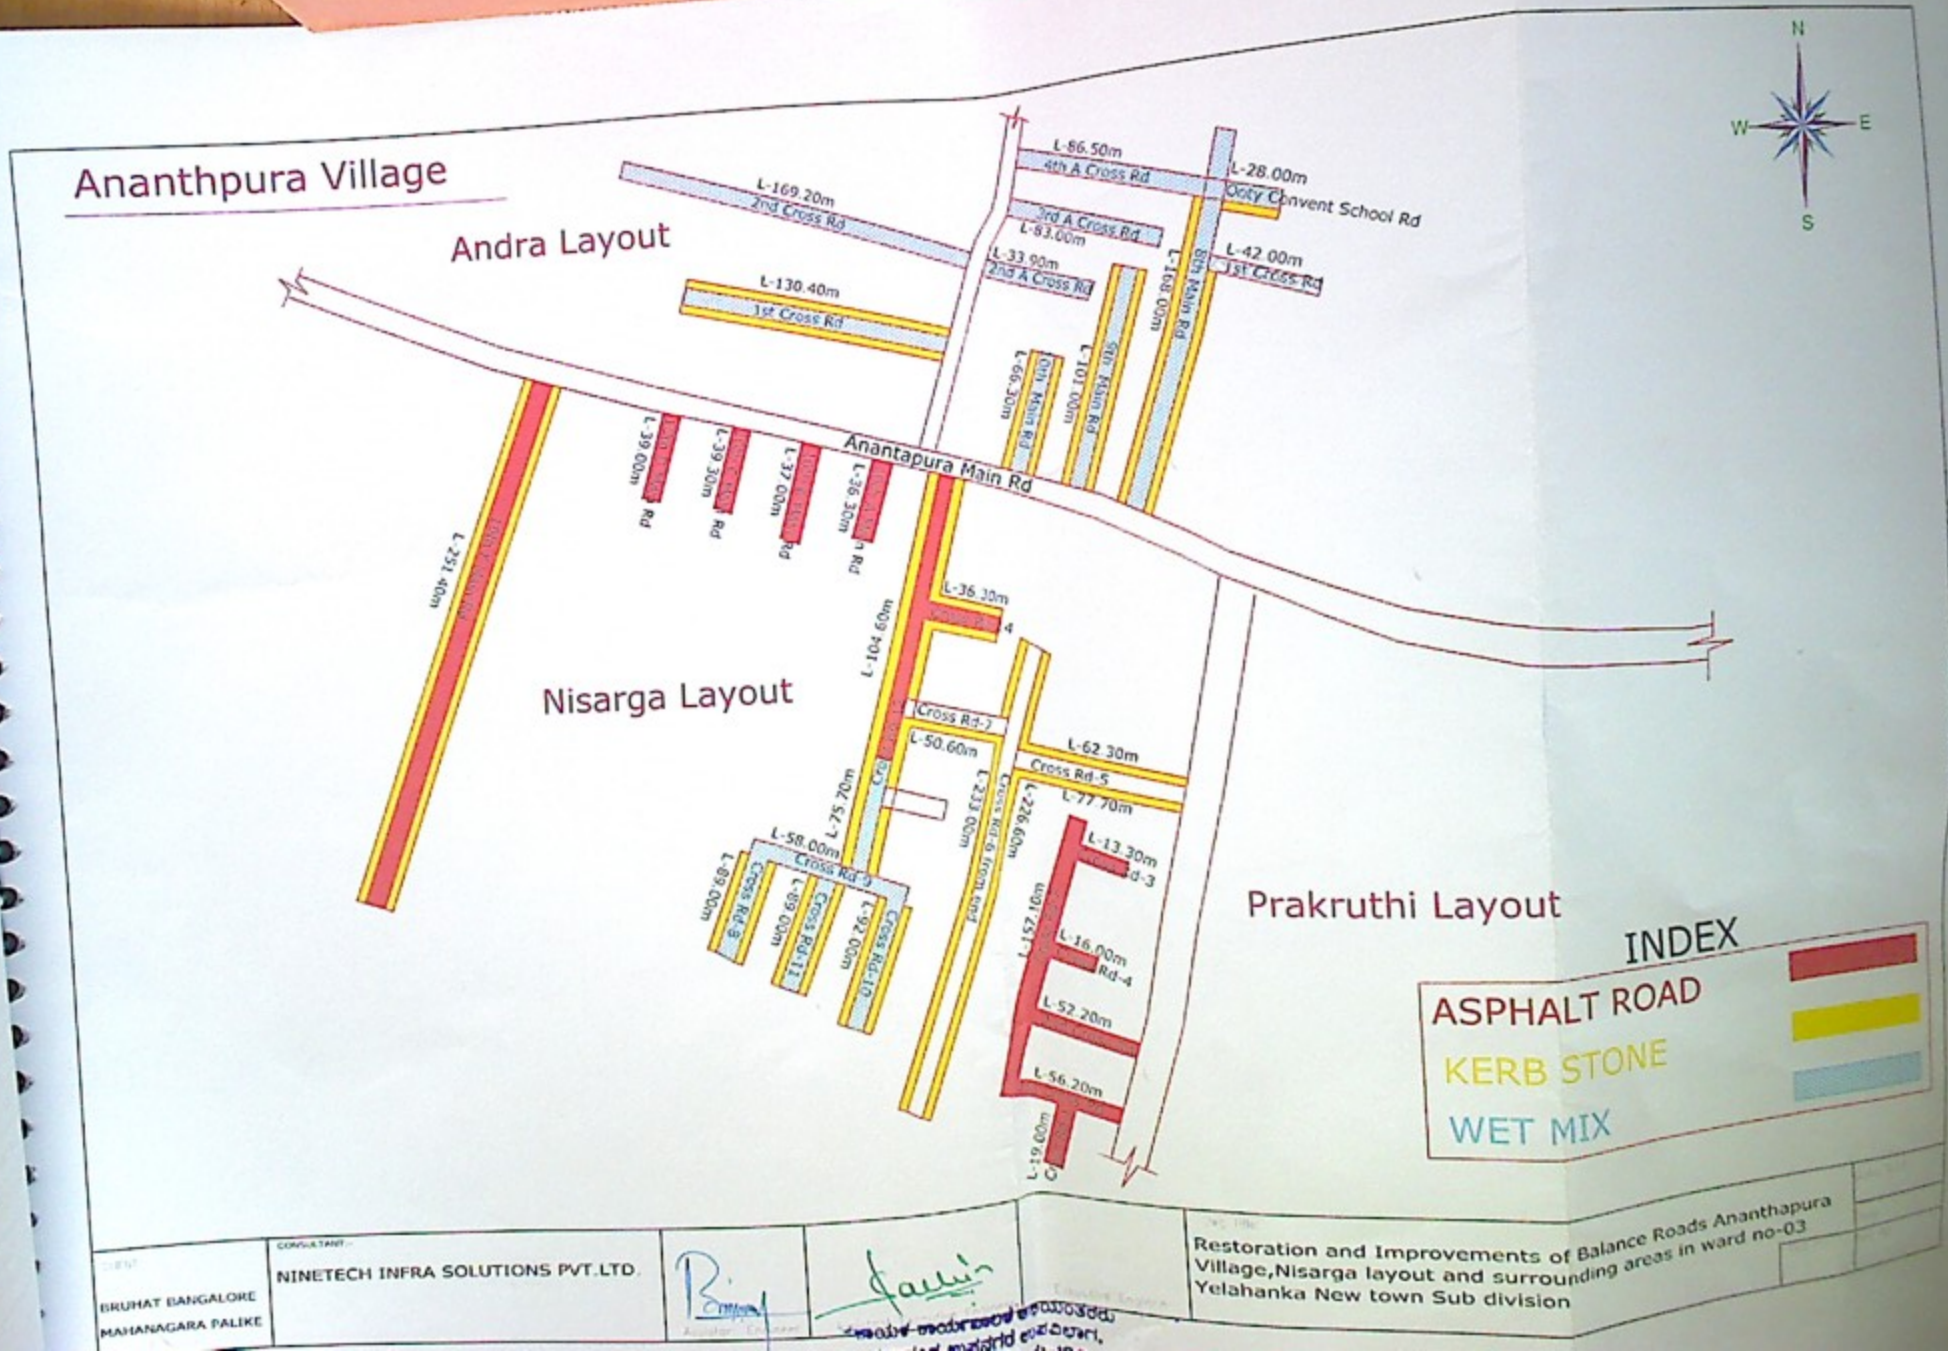
Ananthpura Village
Andra Layout
Nisarga Layout
Prakruthi Layout
Anantapura Main Rd
L-169.20m
2nd Cross Rd
L-130.40m
1st Cross Rd
L-86.50m
4th A Cross Rd
L-83.00m
3rd A Cross Rd
L-33.90m
2nd A Cross Rd
L-28.00m
Ooty Convent School Rd
L-42.00m
1st Cross Rd
L-251.40m
L-104.60m
L-36.30m
Cross Rd-7
L-50.60m
L-62.30m
Cross Rd-5
L-77.70m
L-58.00m
Cross Rd-9
L-13.30m
Rd-3
L-16.00m
Rd-4
L-52.20m
L-56.20m
N
S
E
W
INDEX
ASPHALT ROAD
KERB STONE
WET MIX
BRUHAT BANGALORE MAHANAGARA PALIKE
NINETECH INFRA SOLUTIONS PVT.LTD.
Restoration and Improvements of Balance Roads Ananthapura Village,Nisarga layout and surrounding areas in ward no-03
Yelahanka New town Sub division

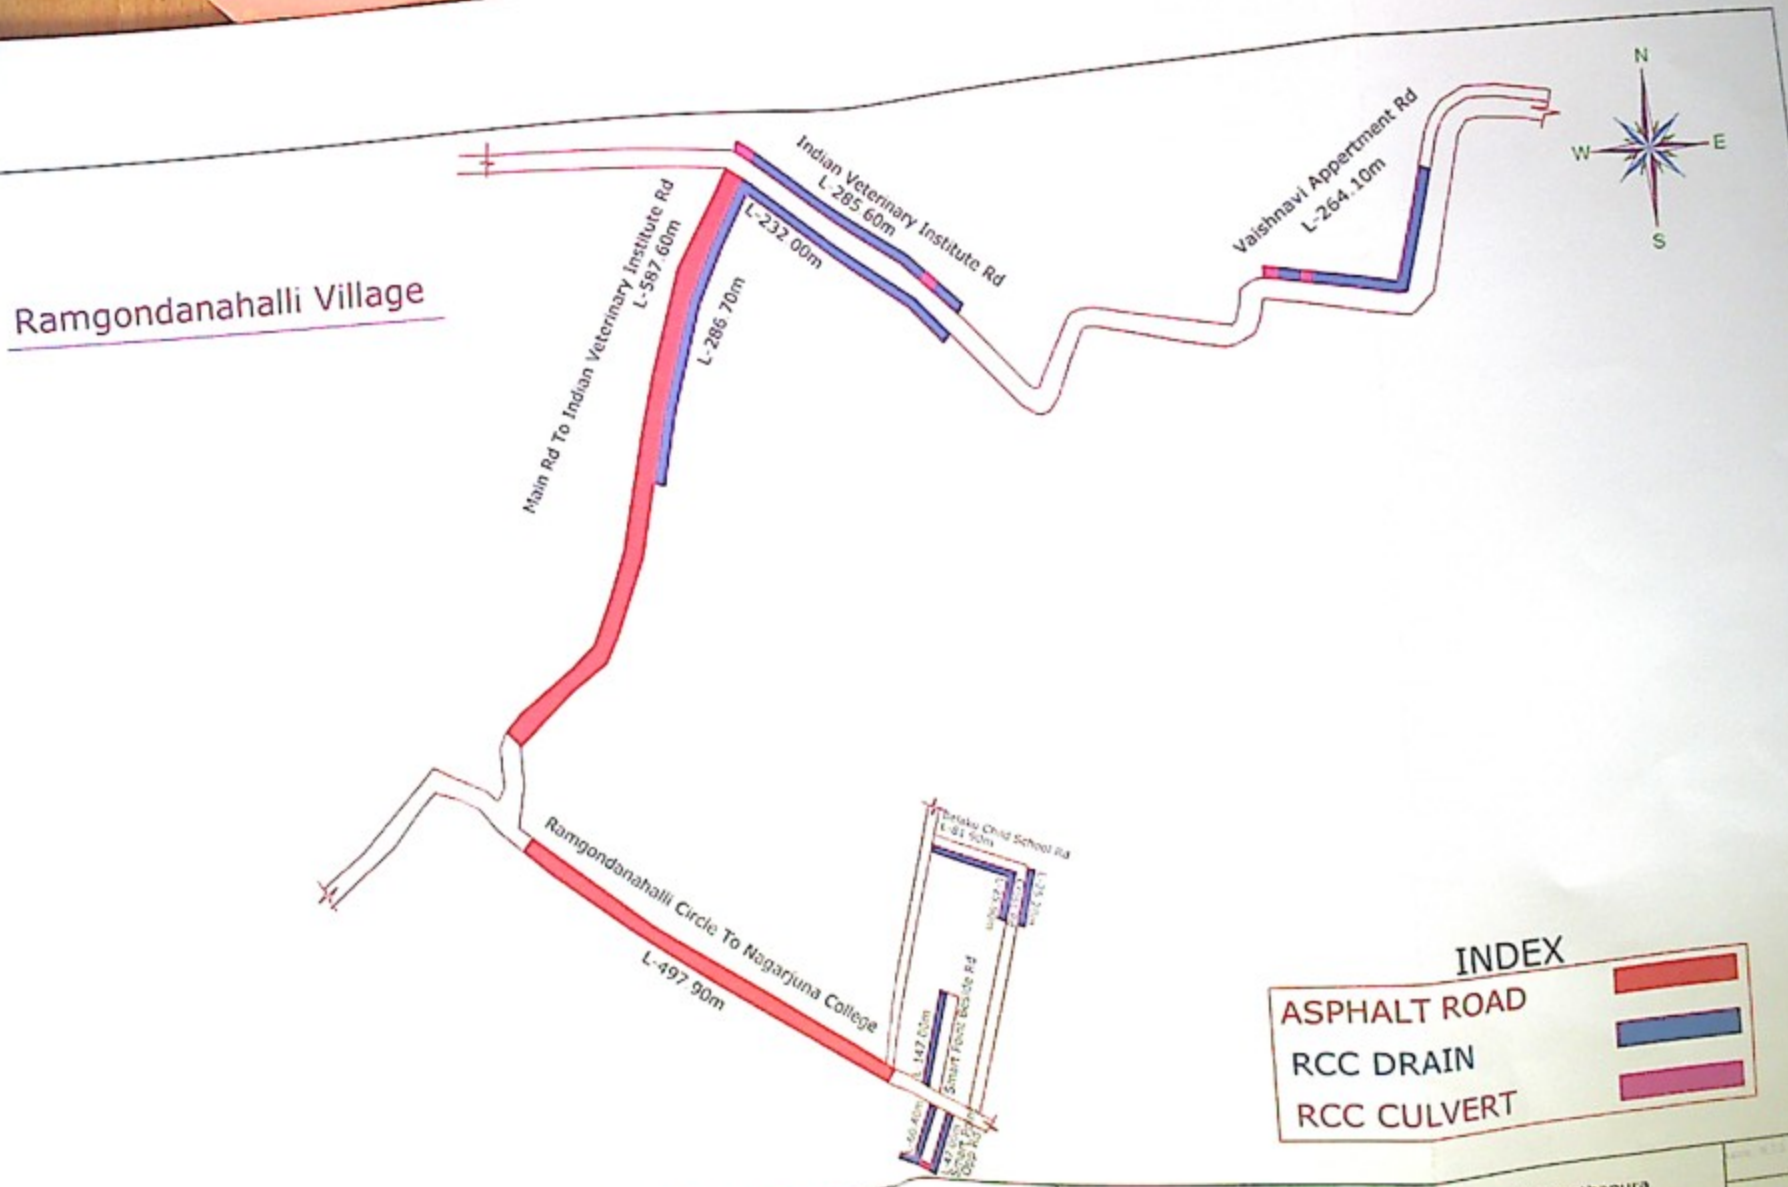

BRUHAT BANGALORE MAHANAGARA PALIKE

CONSULTANT
NINETECH INFRA SOLUTIONS PVT LTD.

Restoration and Improvements of Balance Roads Ananthapura Village,Nisarga layout and surrounding areas in ward no-03
Yelahanka New town Sub division

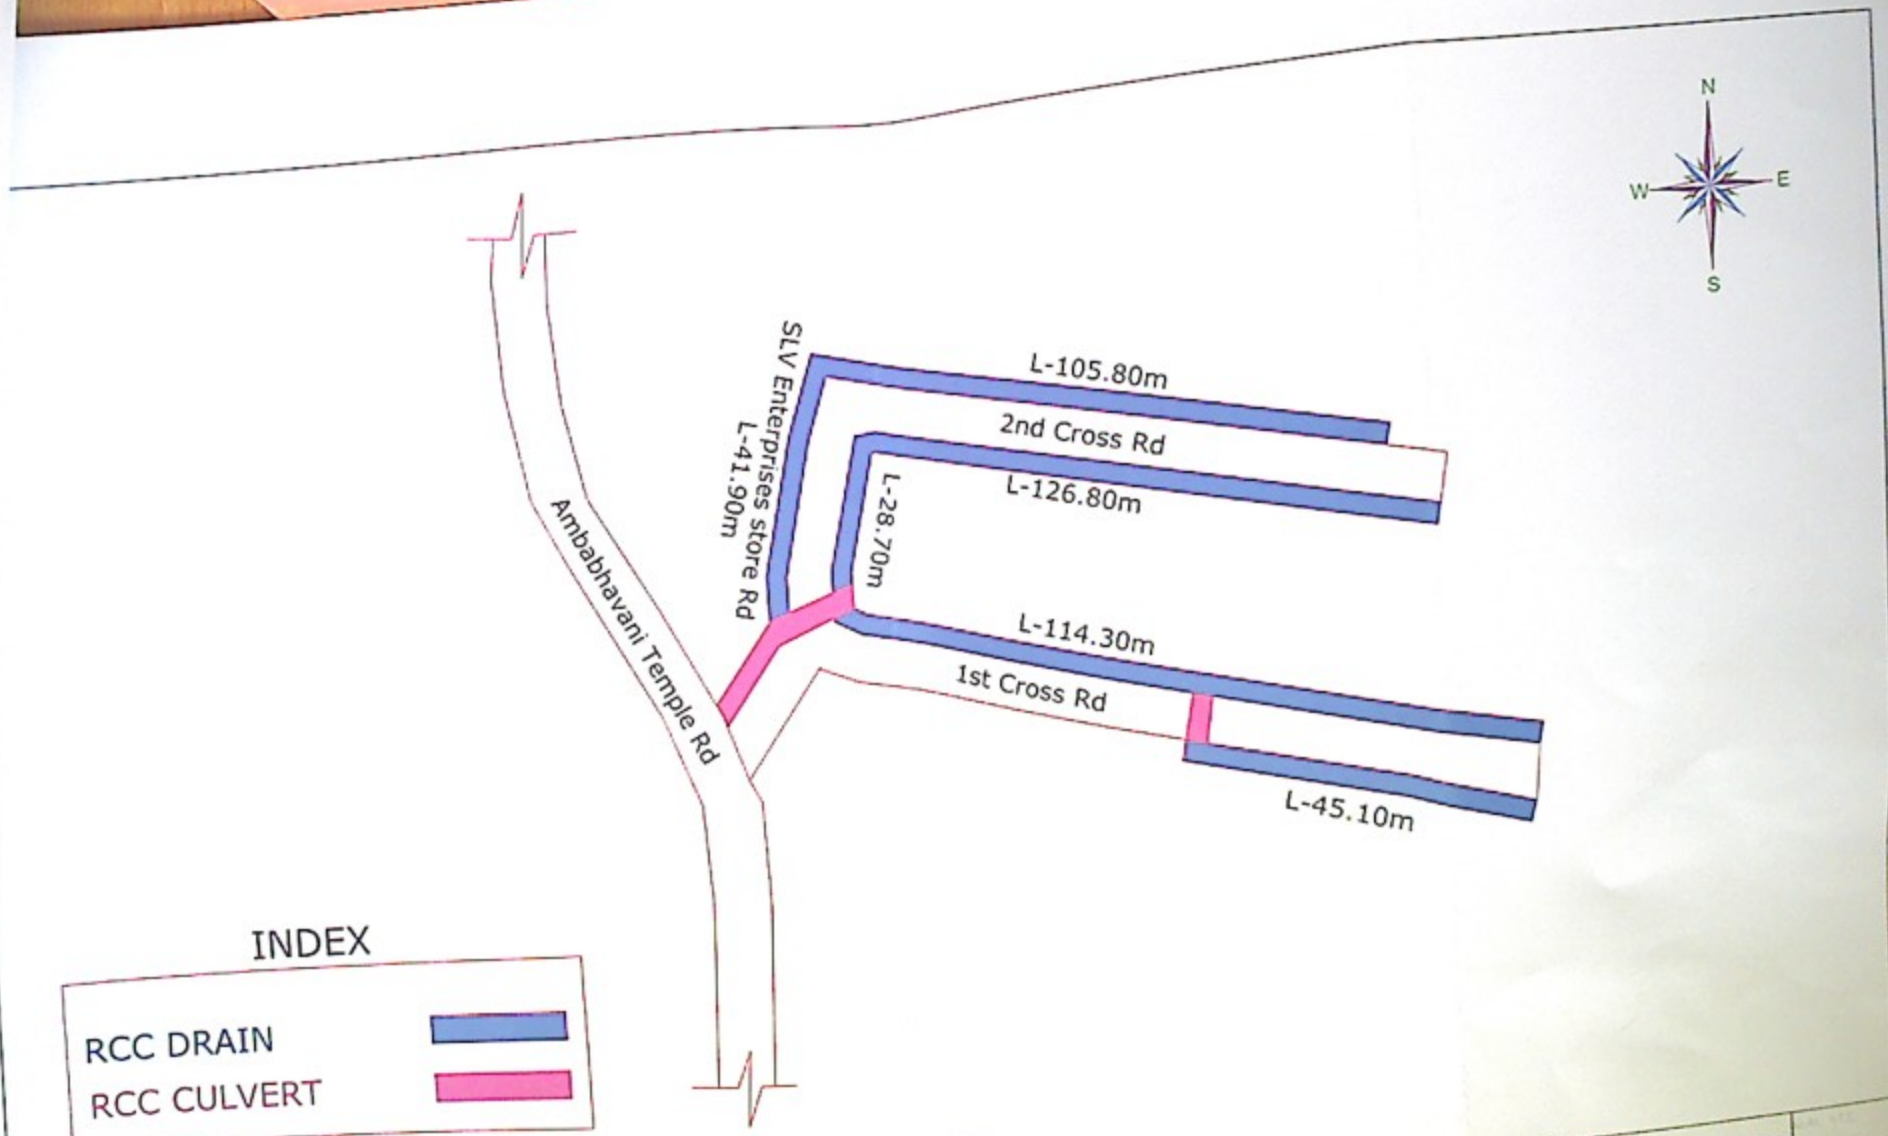

BRUHAT BANGALORE MAHANAGARA PALIKE

CONSULTANT
NINETECH INFRA SOLUTIONS PVT.LTD.

Restoration and Improvements of Balance Roads Ananthapura Village,Nisarga layout and surrounding areas in ward no-03
Yelahanka New town Sub division

Mangoliya Layout

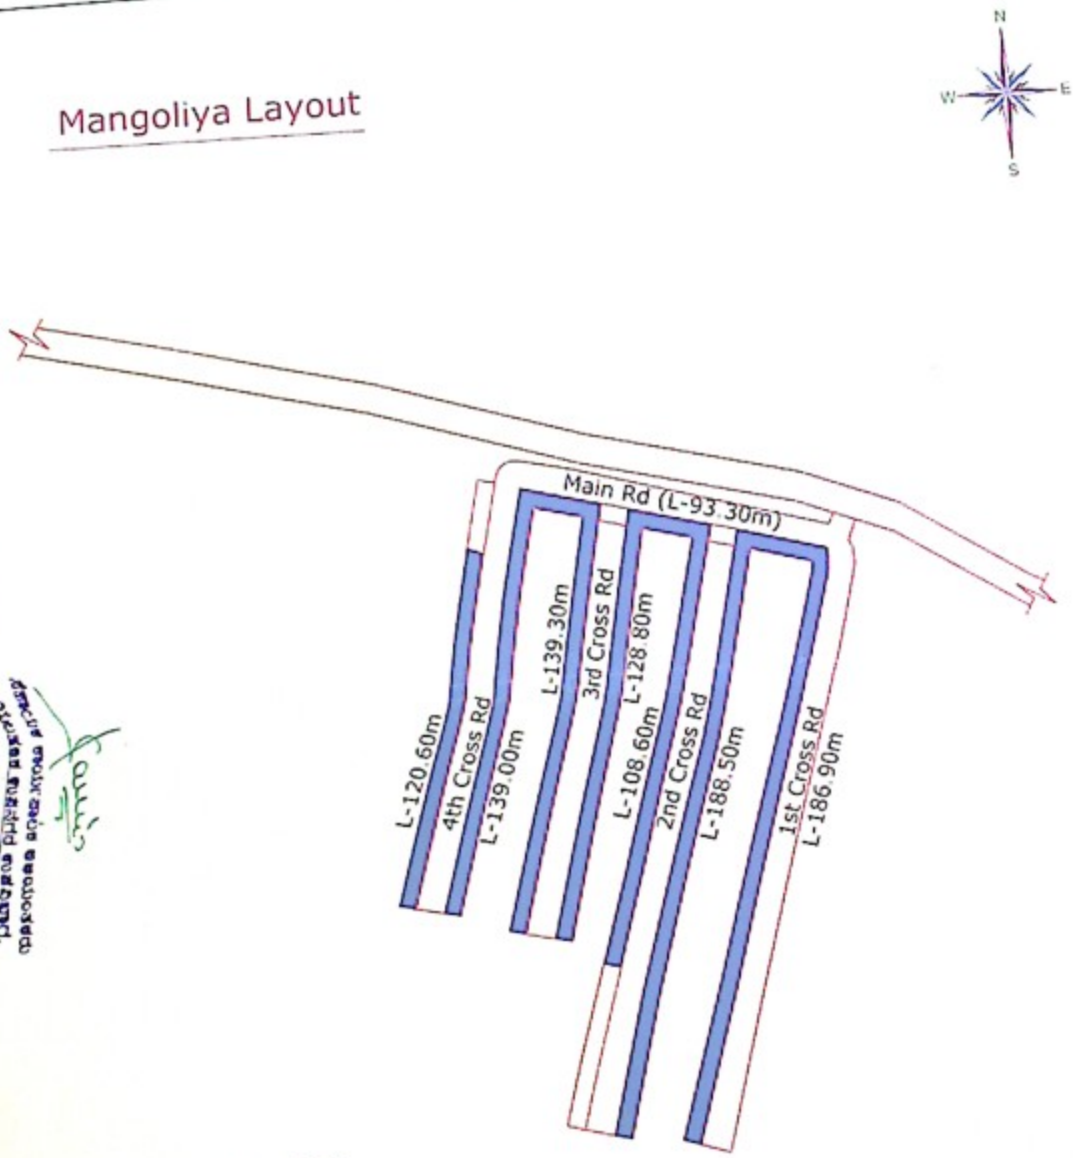

INDEX

RCC DRAIN

BRUHAT BANGALORE MAHANAGARA PALIKE

CONSULTANT: NINETECH INFRA SOLUTIONS PVT.LTD.

Restoration and Improvements of Balance Roads Ananthapura Village,Nisarga layout and surrounding areas in ward no-03 Yelahanka New town Sub division

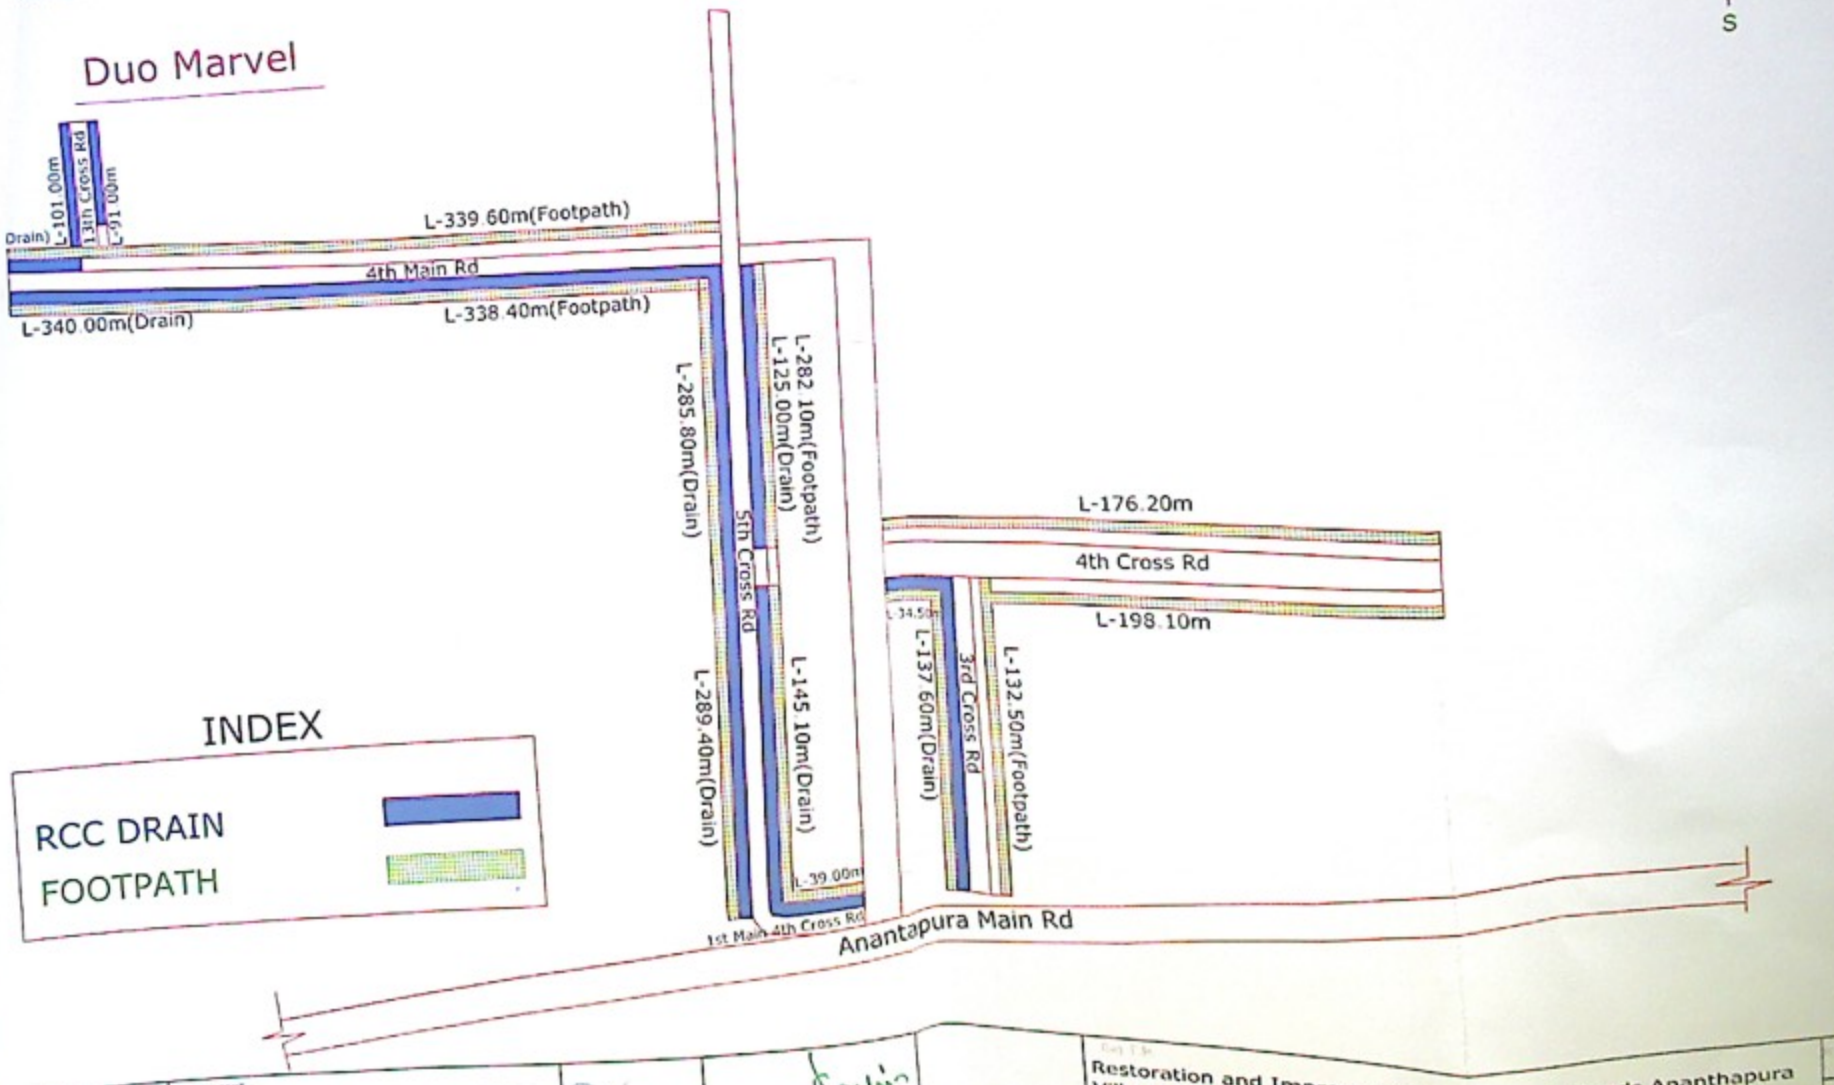

BRUHAT BANGALORE

NINETECH INFRA SOLUTIONS PVT.LTD.

Restoration and Improvements of Balance Roads Ananthapura Village,Nisarga layout and surrounding areas in ward no-03 Yelahanka New town Sub division